Name of work: Improvement works to drains and providing Asphalting to Roads at Bhuvaneshwari nagara 9th and 10th main Sooracondrays in ward no: 14 Bagalagunte

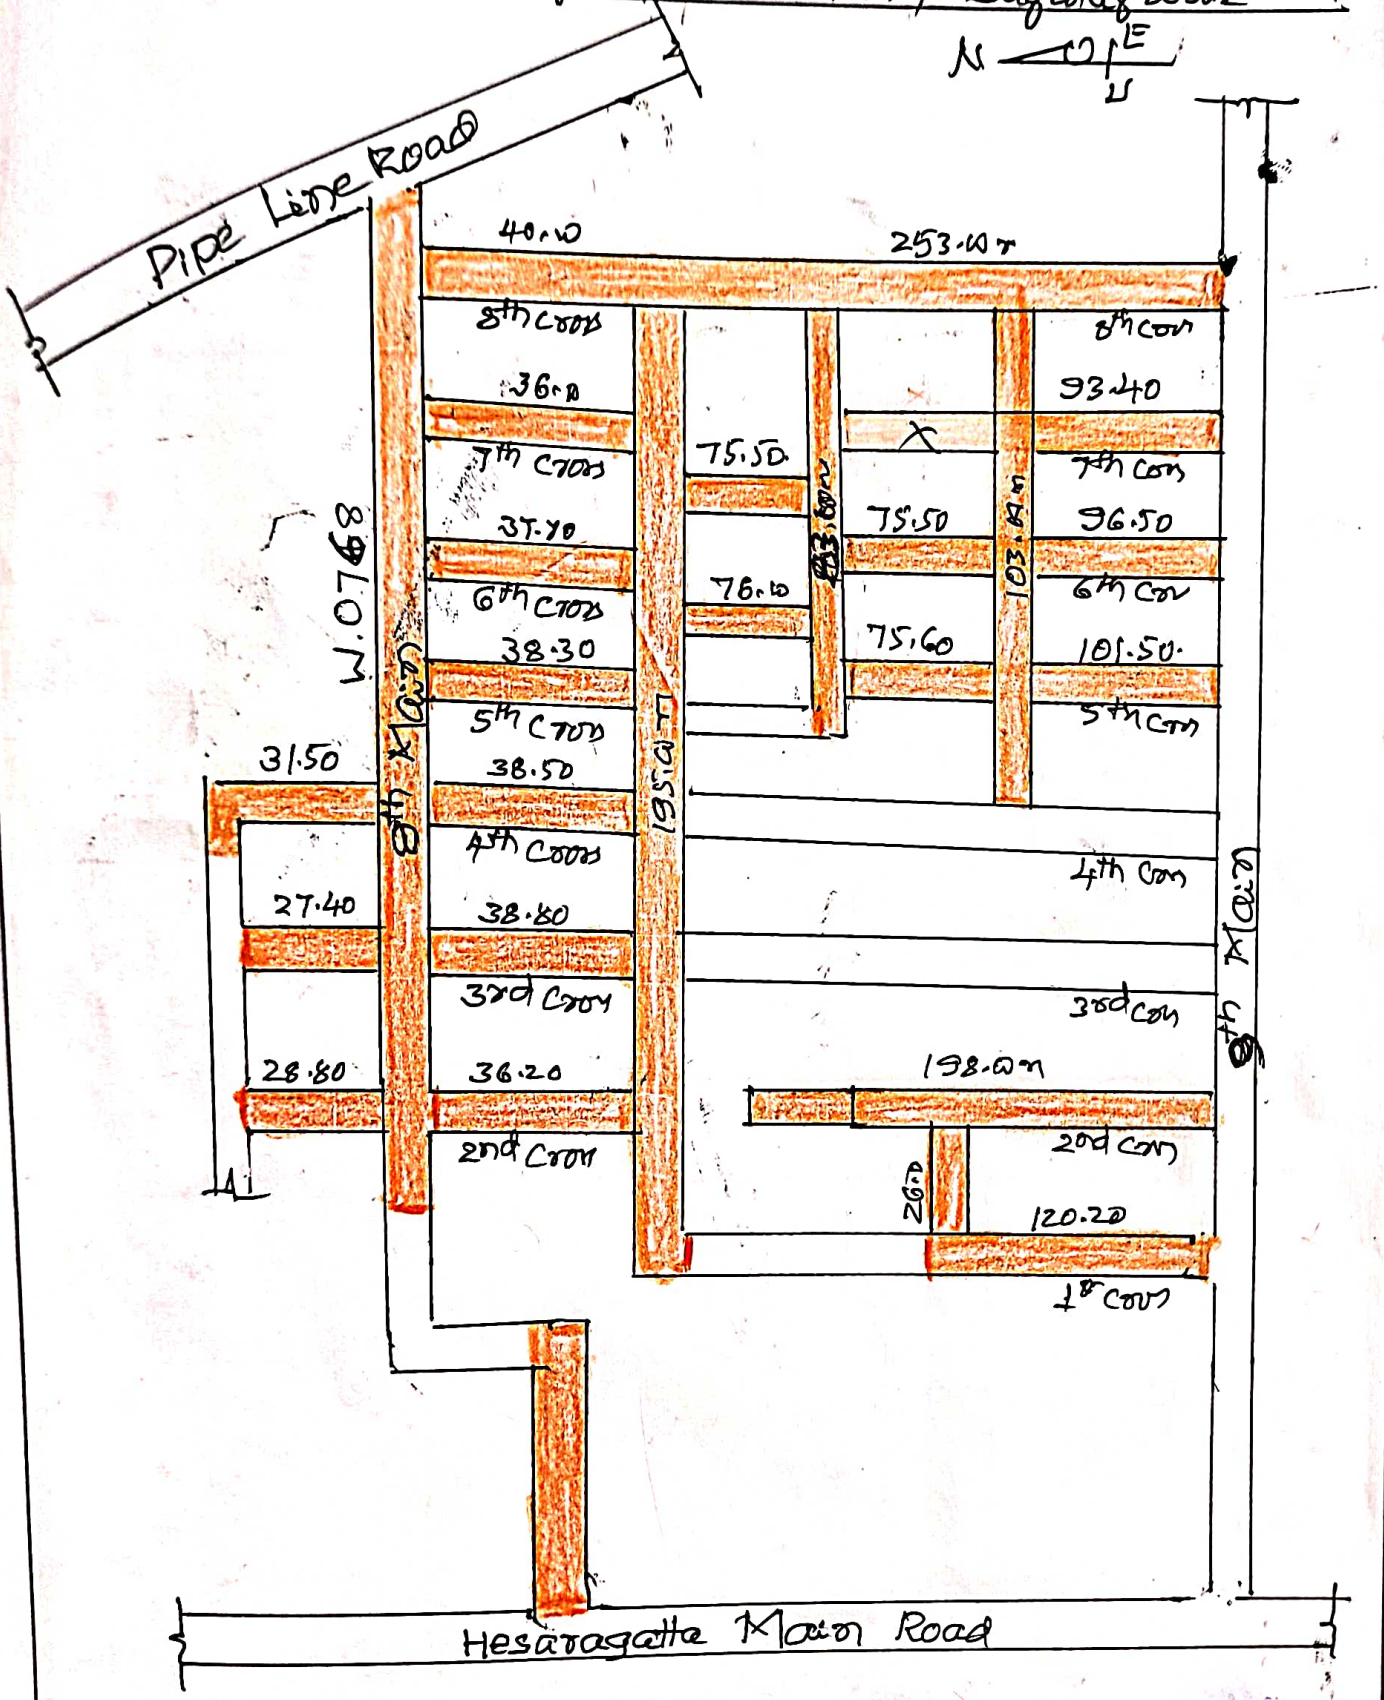

Name of work: Improvements to drains and providing Asphalting to roads at Bhuvaneshwari nagara 9th and 10th main Sorroundings in ward no:14 Bagalagunte.

N E S W

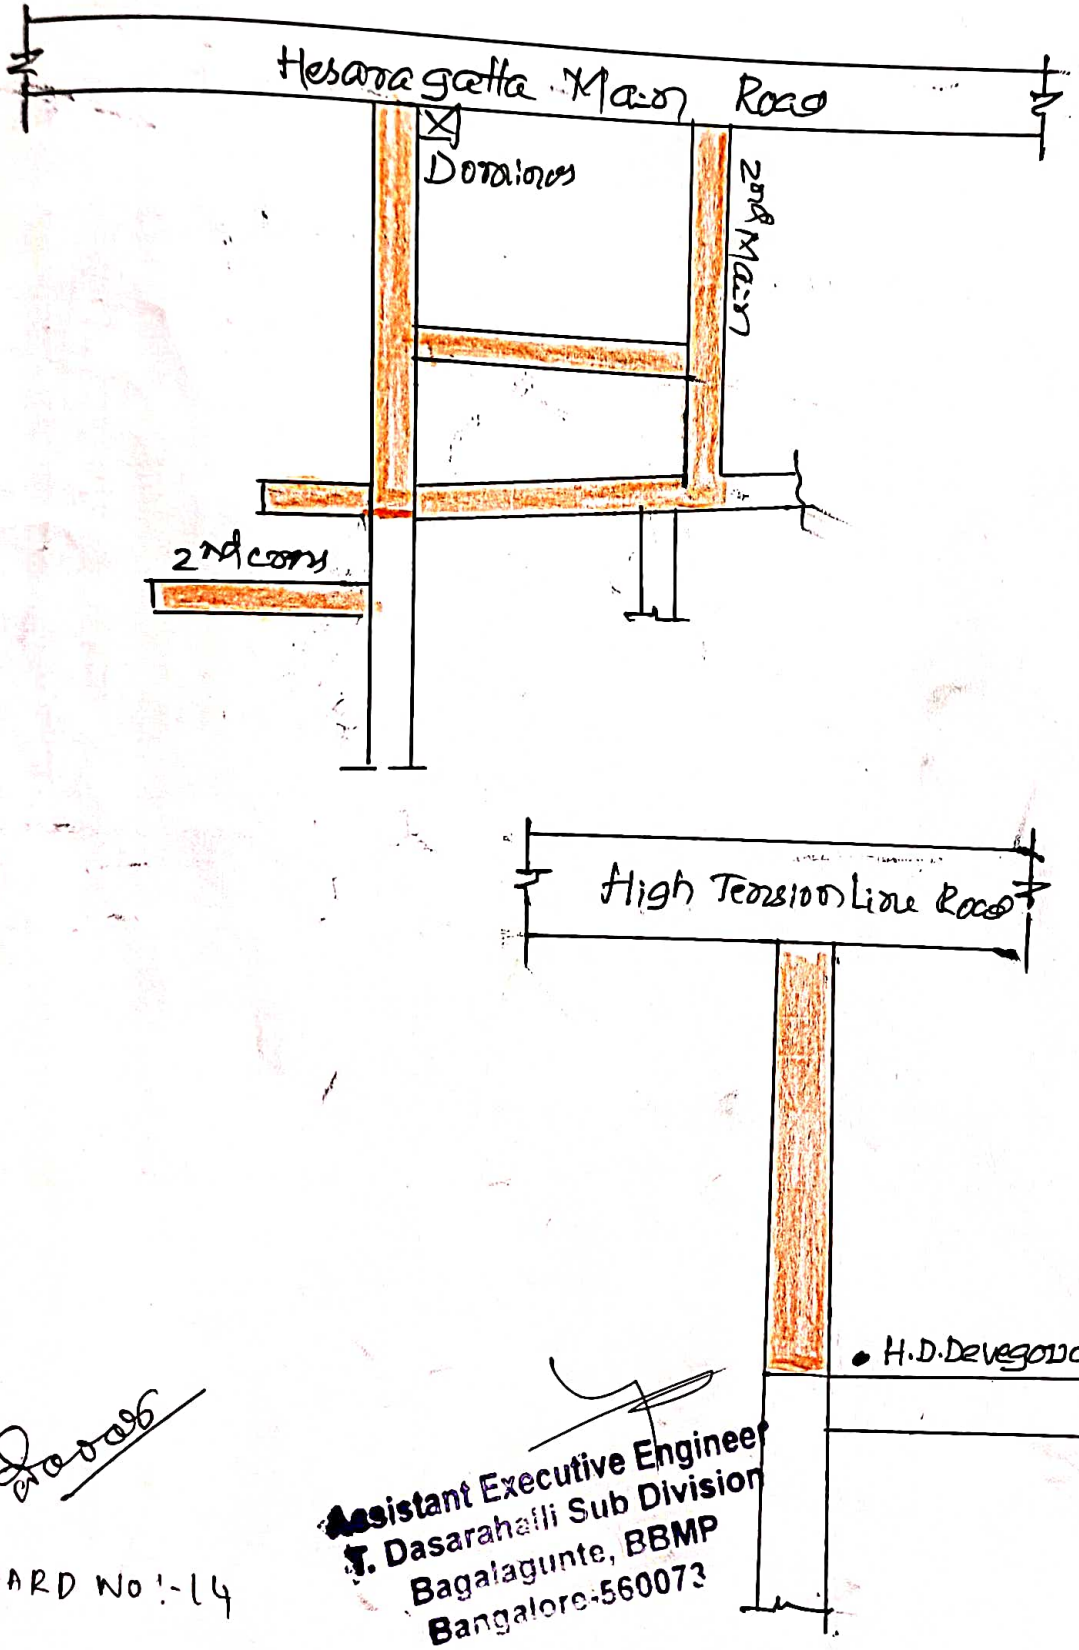

Assistant Executive Engineer
T. Dasarahalli Sub Division
Bagalagunte, BBMP
Bangalore-560073

WARD No:-14